



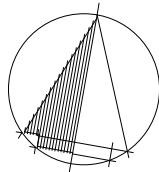

SITE PLAN
SCALE 1 : 500

C:\BIM_Projects\WAD170445 - Old Noarlunga Swing Bridge Replacement_R17_AndrewBrowne.rvt
2017-11-10 3:07:06 PM

 

PRELIMINARY ISSUE
NOT FOR CONSTRUCTION

REV.	DATE	DESCRIPTION	DRAFT	ENG.	CHKD.
A	09/11/17	PRELIMINARY ISSUE	RS	DMcG	

WGA
WALLBRIDGE GILBERT
AZTEC

60 Wyatt Street, Adelaide
South Australia 5000
Telephone 08 8223 7433
Email adelaide@wga.com.au

OLD NOARLUNGA PEDESTRIAN BRIDGE
OLD NOARLUNGA

SITE PLAN

A1

Design DMcG

Drawn RS

DRAWING NUMBER
Job Number

WAD170445

SHEET NO.
Rev.

S005 A