



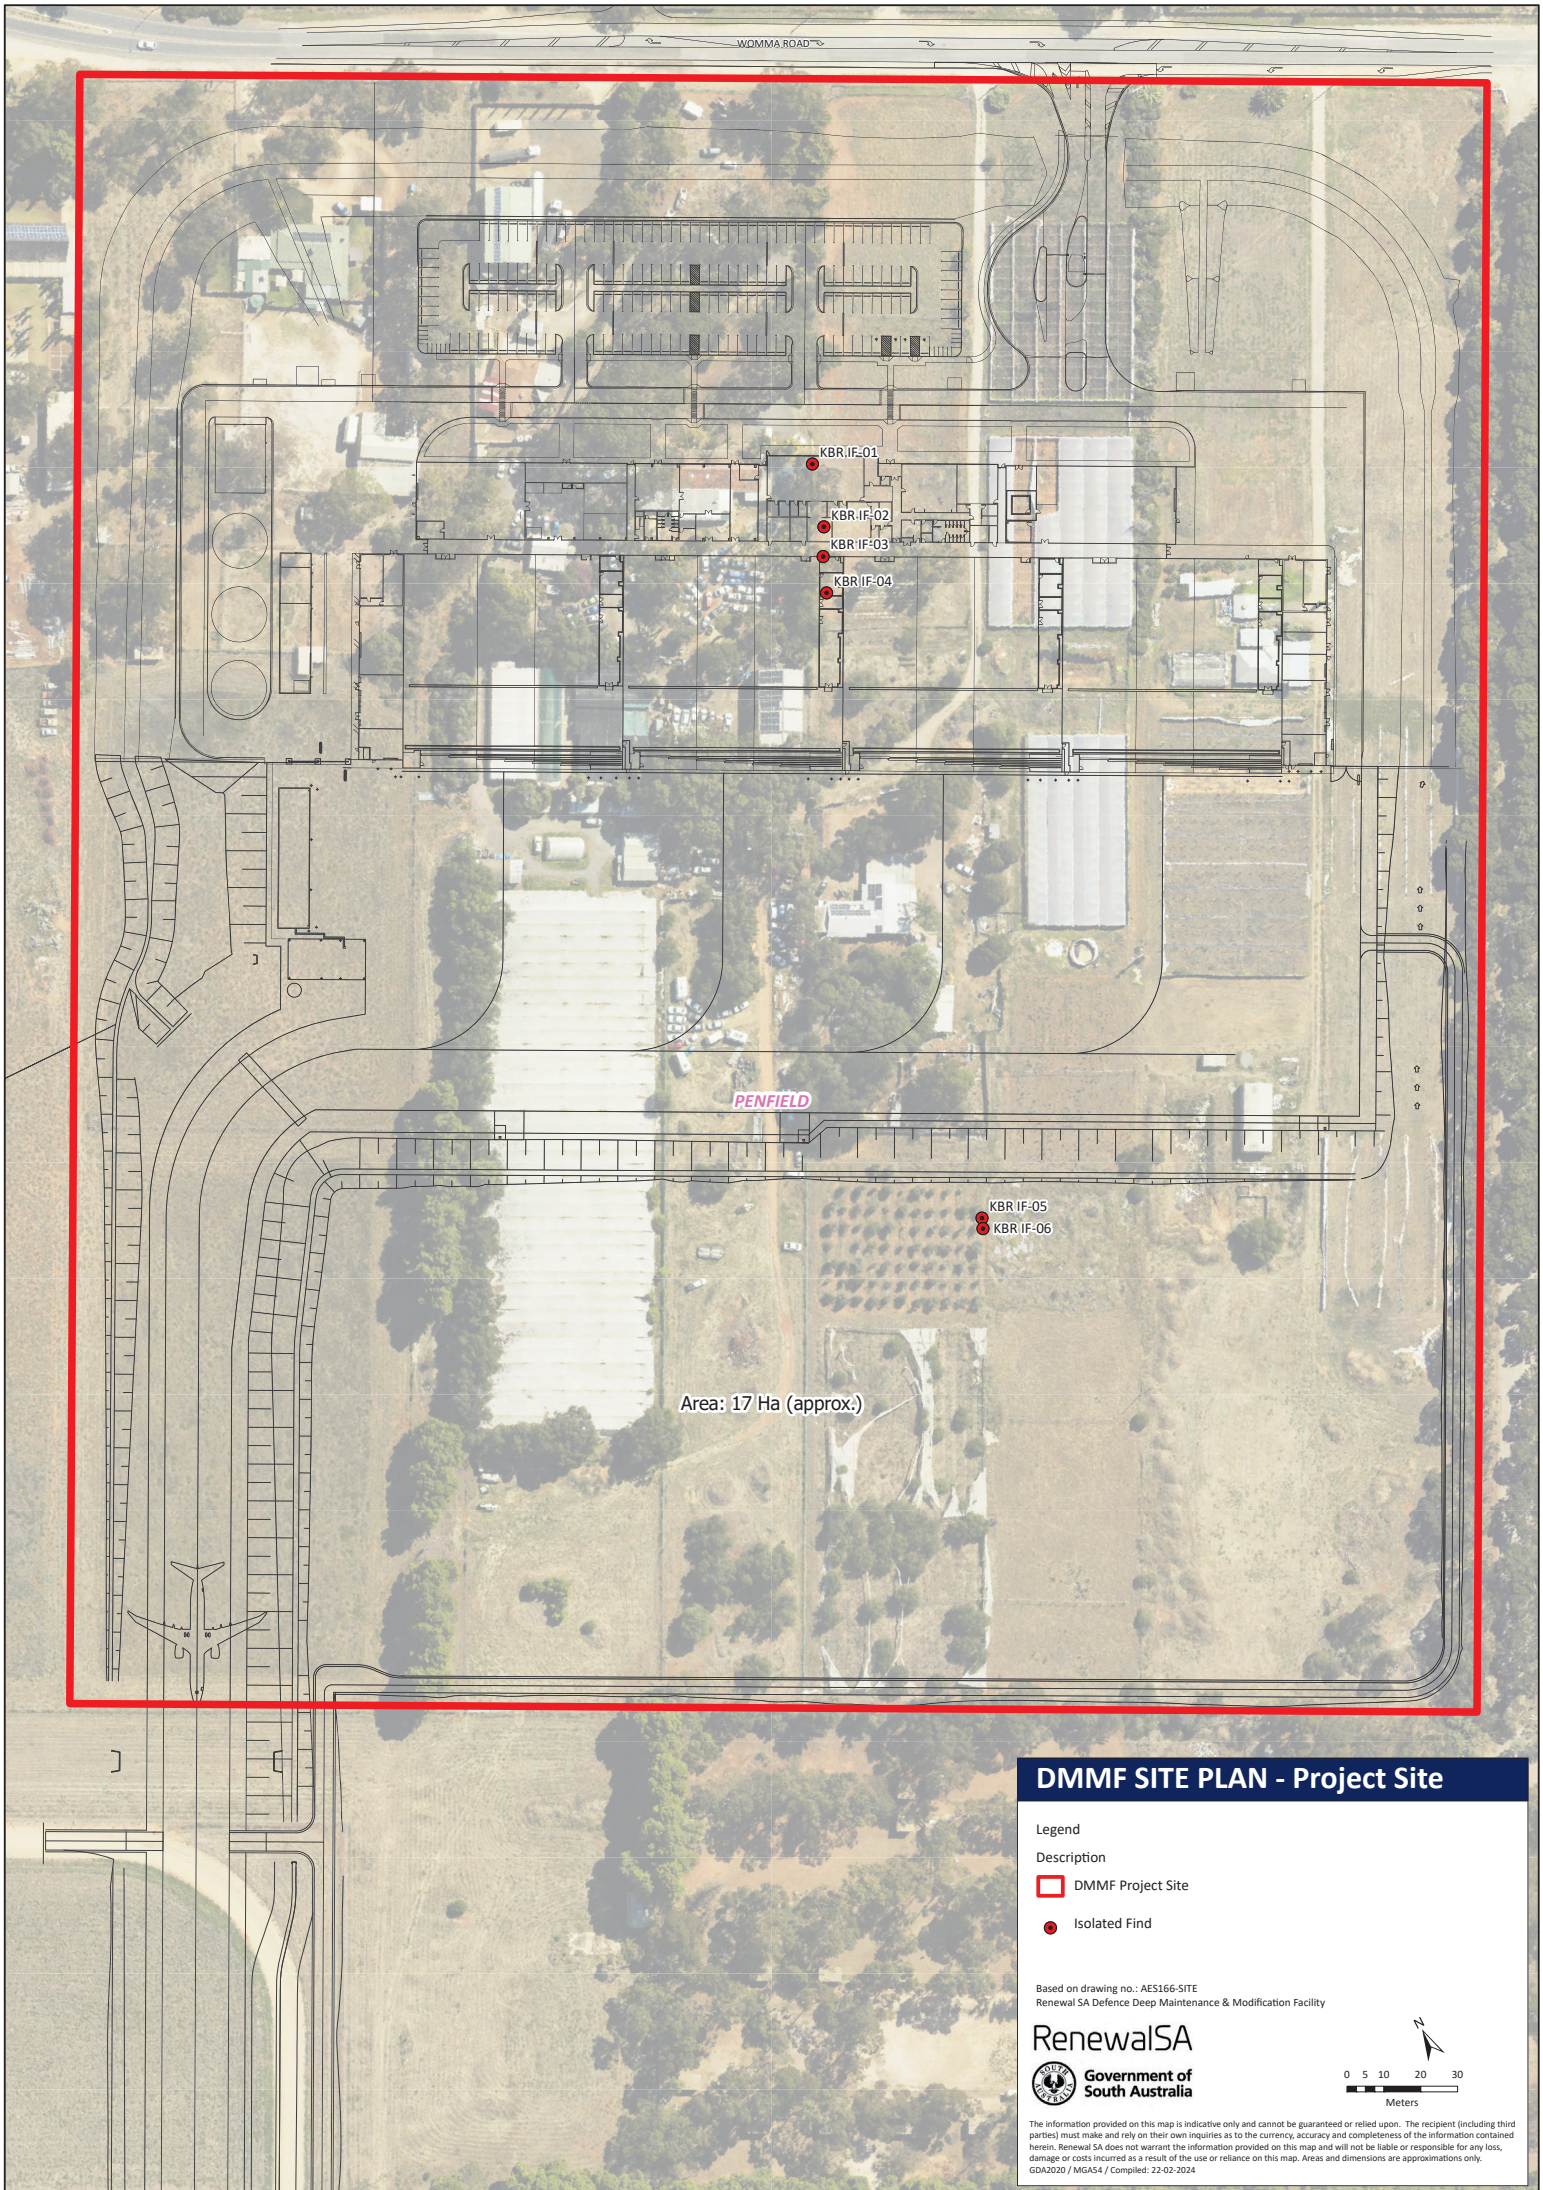

DMMF SITE PLAN - Project Site

- Legend
- Description
- DMMF Project Site
 - Isolated Find

Based on drawing no.: AES166-SITE
Renewal SA Defence Deep Maintenance & Modification Facility

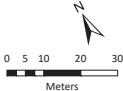

The information provided on this map is indicative only and cannot be guaranteed or relied upon. The recipient (including third parties) must make and rely on their own inquiries as to the currency, accuracy and completeness of the information contained herein. Renewal SA does not warrant the information provided on this map and will not be liable or responsible for any loss, damage or costs incurred as a result of the use or reliance on this map. Areas and dimensions are approximations only.
GDA2020 / MGA54 / Compiled: 22-02-2024